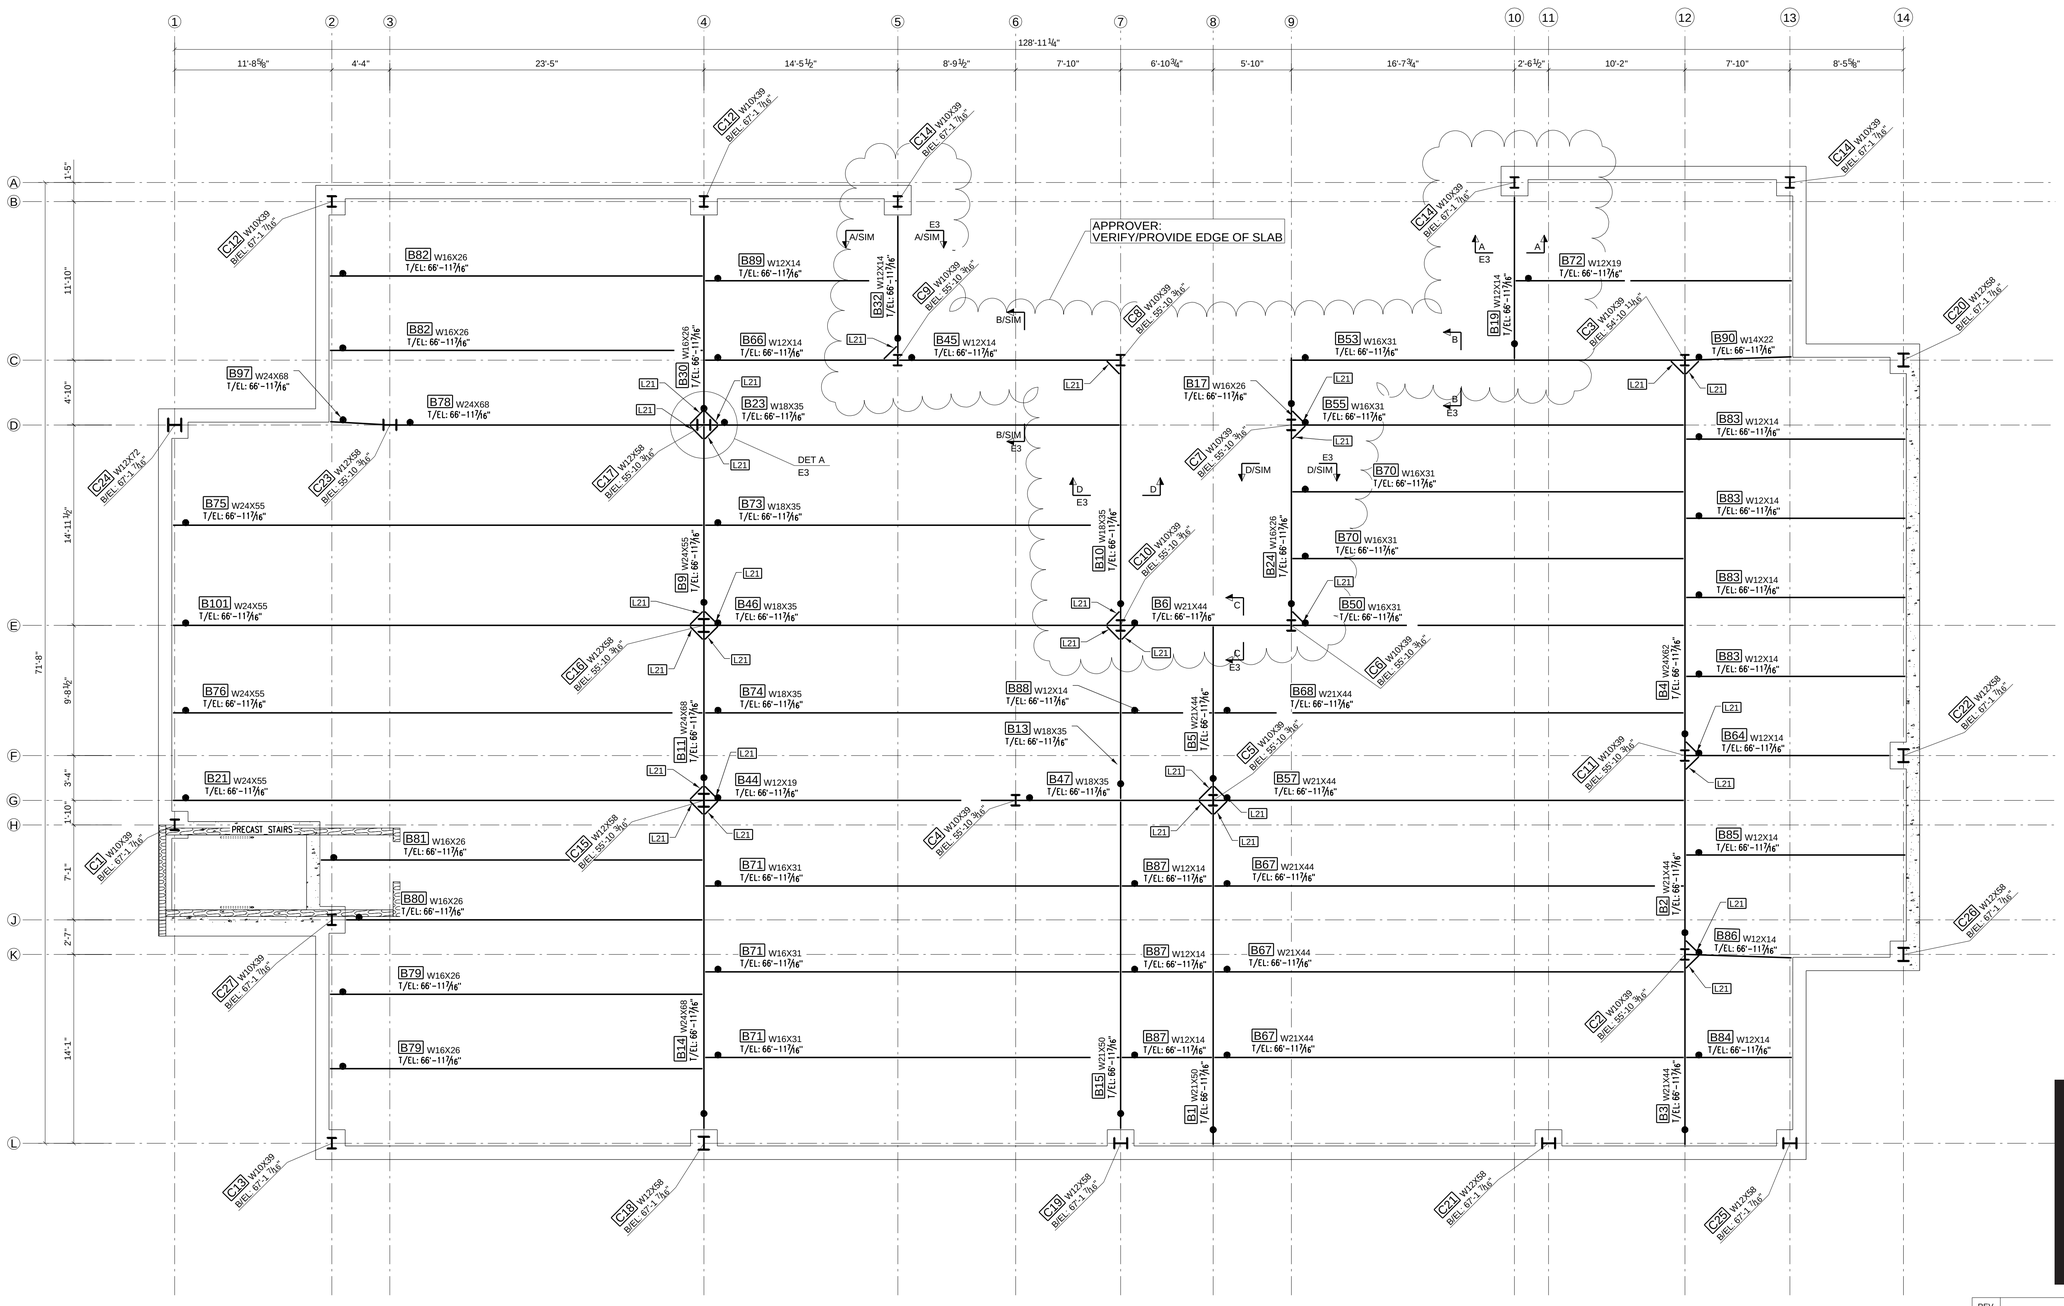

e-STEELstudioLtd.
field verification + detailing + shop drawings

REV.	DESCRIPTION	DATE	DWN	CHK

GENERAL NOTES

MATERIAL: AB=A307; W-SHAPE=A992; CHANNEL, ANGLE, PLATE=A36; HSS AND PIPE =A500 GR-B

HOLES: 13/16 DIA. U/N | CONN'S: 3/4" bolts A325SC-TC | ELECTRODES: E70XX

SURFACE PREP. AND PAINT: no paint

REF. DRG. S1.02, A1.02

DESCRIPTION: PLAN @ 1st FLOOR

PROJECT NAME
LOCATION

DRAWN BY:

DRAWING FILE MODIFY	DATE 12/19/2008
DRAWN BY ESG	DATE 11/22/2008
CHKD. BY PO	DATE 11/22/2008
JOB No.	DRG. No. E1

North

APPROVAL / REVIEW AUTHORITY:
PLEASE REVIEW THIS DRAWING CAREFULLY.
IT REPRESENTS OUR INTERPRETATION OF THE INTENT OF THE CONTRACT DOCUMENTS. HOWEVER, THE STEEL FABRICATOR AND THE STRUCTURAL STEEL DETAILER ASSUME NO RESPONSIBILITY FOR THE ACCURACY OF THE INFORMATION SHOWN ON THIS DRAWING. THIS IS THE RESPONSIBILITY OF THE BUYER.

UNLESS NOTED TO THE CONTRARY ON THIS DRAWING WHEN IT IS RETURNED FROM APPROVAL, IT WILL BE ASSUMED THAT ALL INFORMATION SHOWN HEREIN HAS THE AFFIRMATION OF THE APPROVAL AUTHORITY.

SUBSEQUENT CHANGES TO INFORMATION SHOWN ON THESE DRAWINGS AFTER FIRST SUBMISSION WILL BE CONSIDERED CONTRACT CHANGES.

Adopted by the National Institute of Steel Detailing, 1977