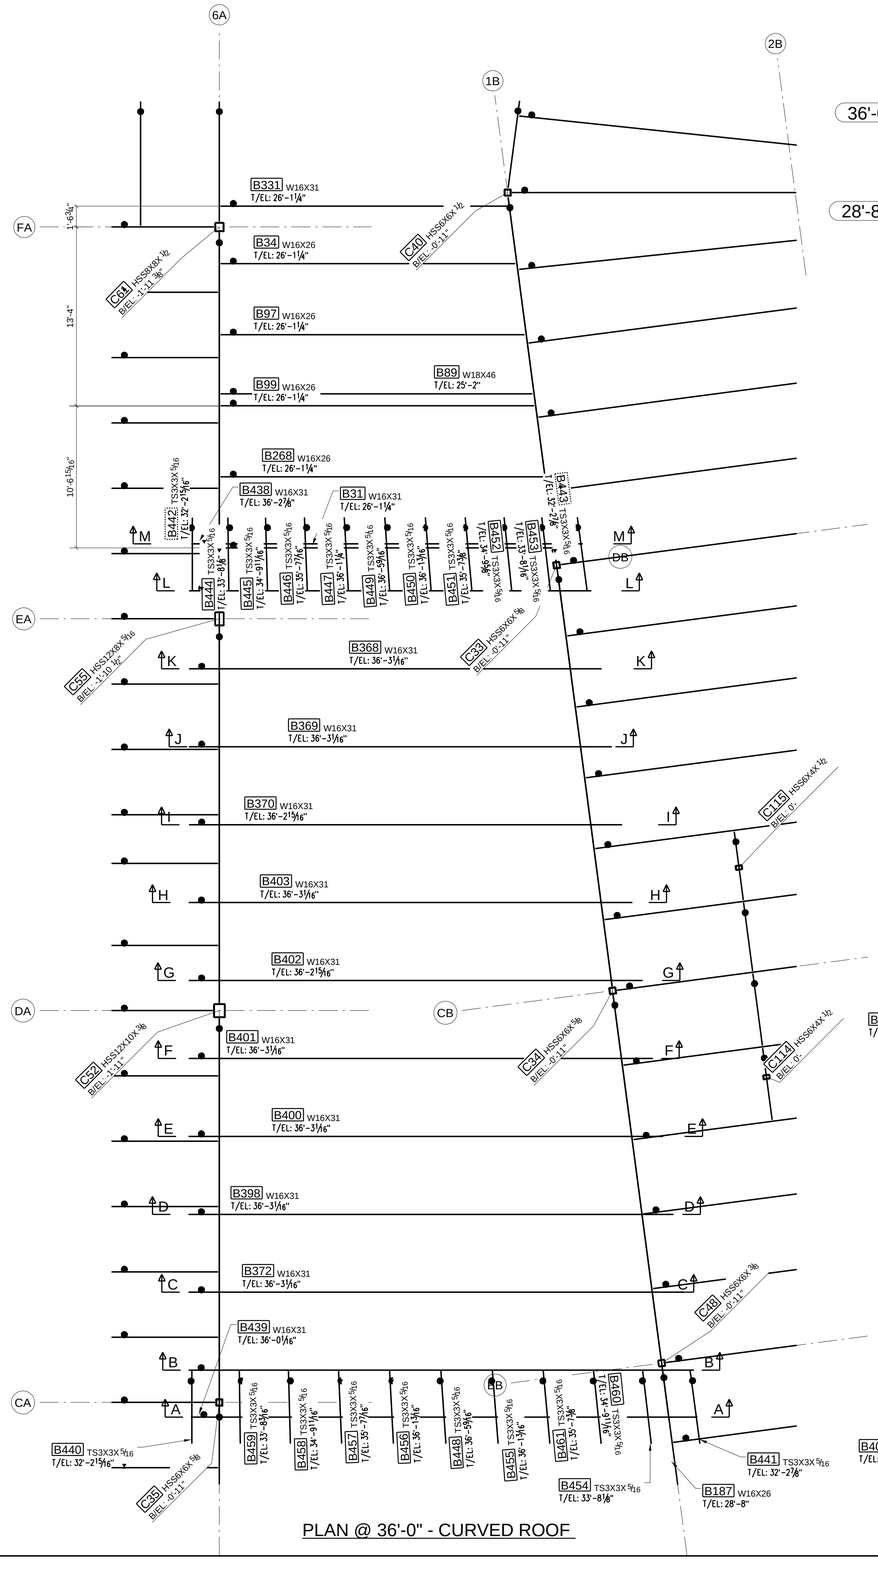

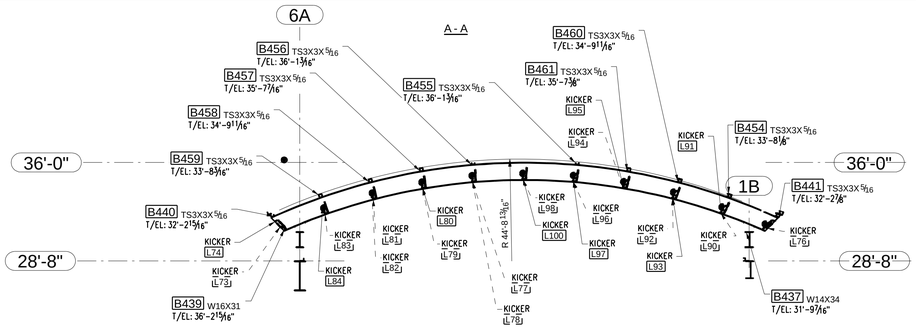

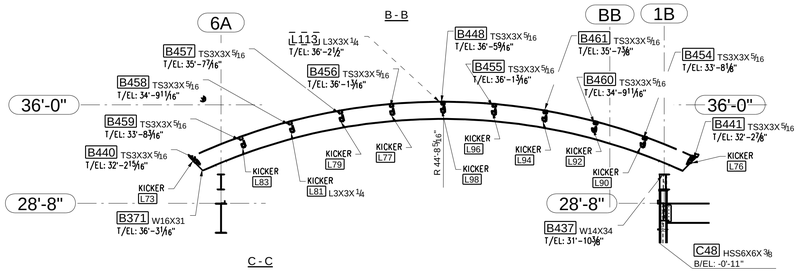

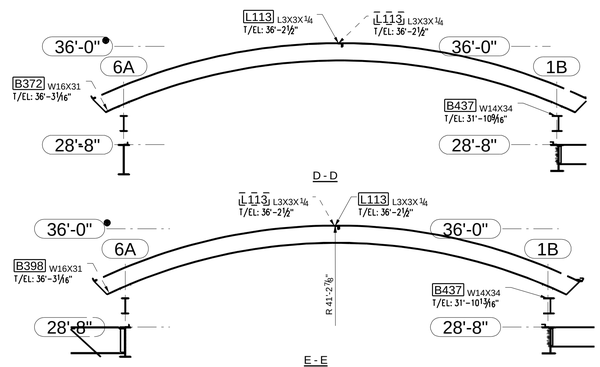

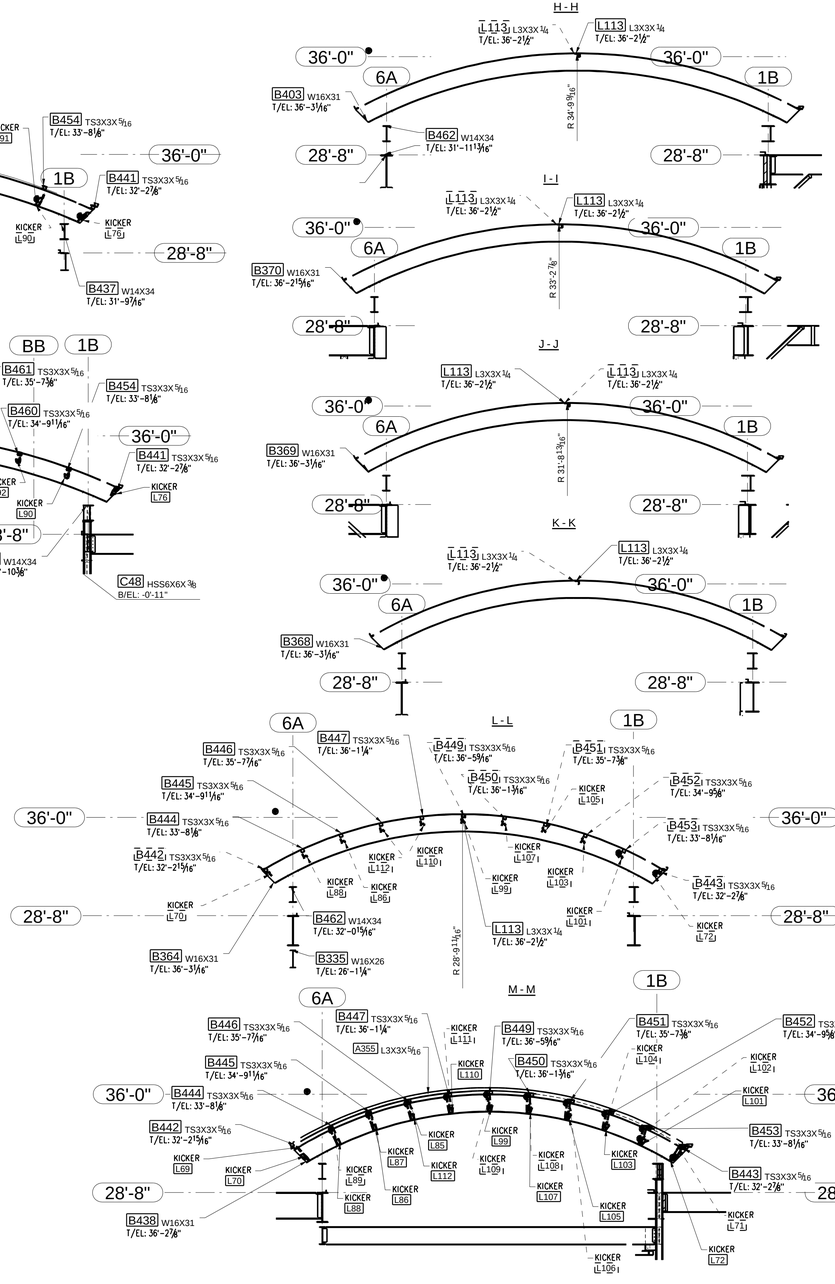

REV.	DESCRIPTION	DATE	DWN	CHK
6	ROOF OPENING REVISION	12/26/07	ESS	

GENERAL NOTES

MATERIAL: AB=A307; W-SHAPE=A992; CHANNEL, ANGLE, PLATE=A36; HSS AND PIPE =A500 GR-B

HOLES: 13/16 DIA. U/N | CONN'S: 3/4" DIA Bolts | ELECTRODES: E70XX

SURFACE PREP. AND PAINT: | REF. DRG.

DESCRIPTION: PLAN @ CURVED ROOF RADIUS

PROJECT NAME
LOCATION

DRAWN BY:

DRAWING FILE MODIFY	DATE 02/28/2008
DRAWN BY	DATE 12/20/2007
CHKD. BY	DATE
JOB No.	DRG. No. 1-D

e-STEELstudioLtd.
field verification + detailing + shop drawings